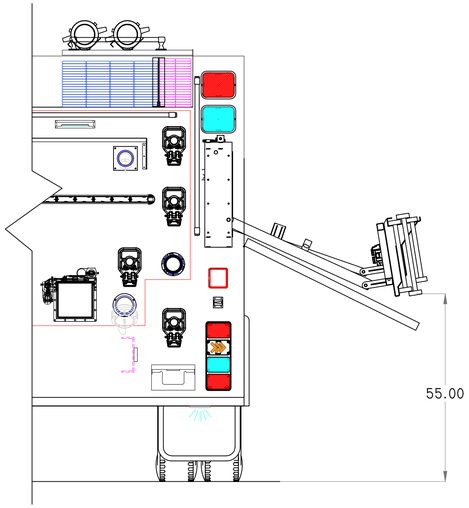

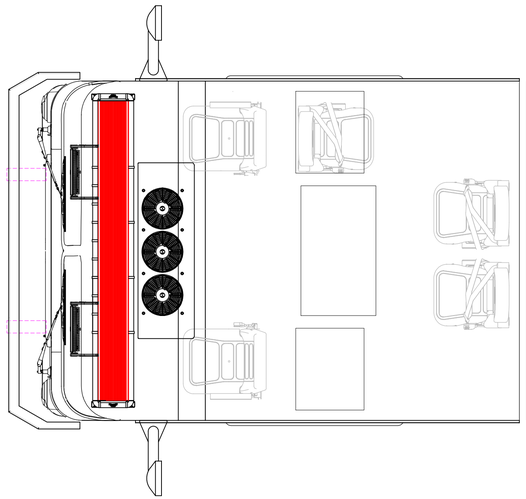

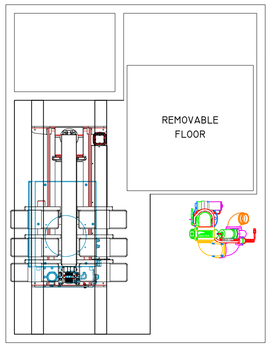

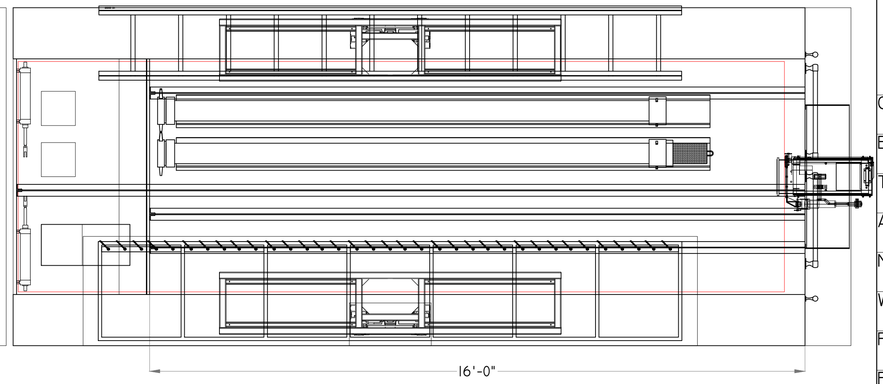

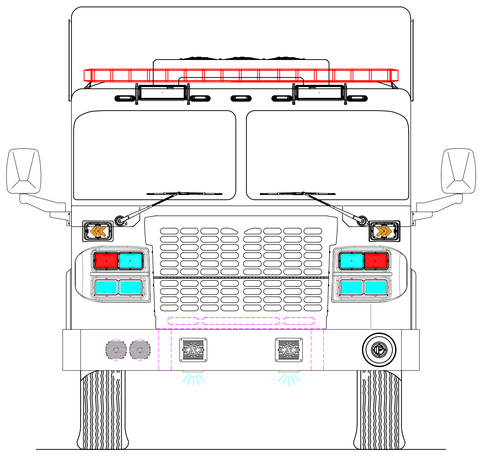

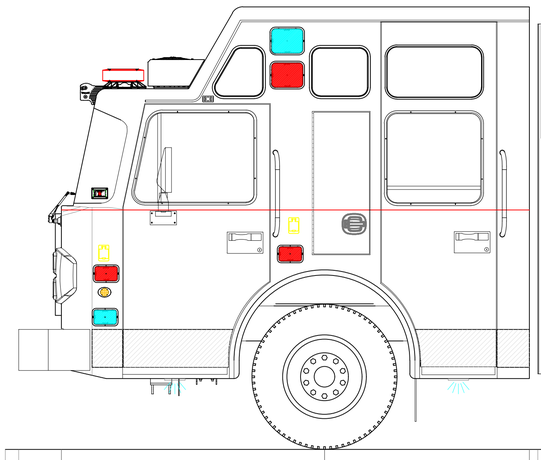

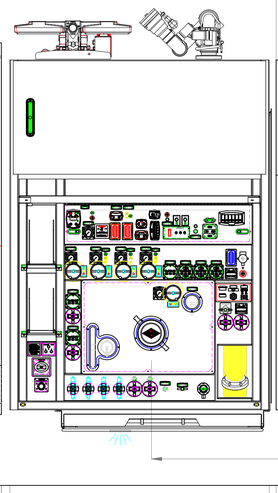

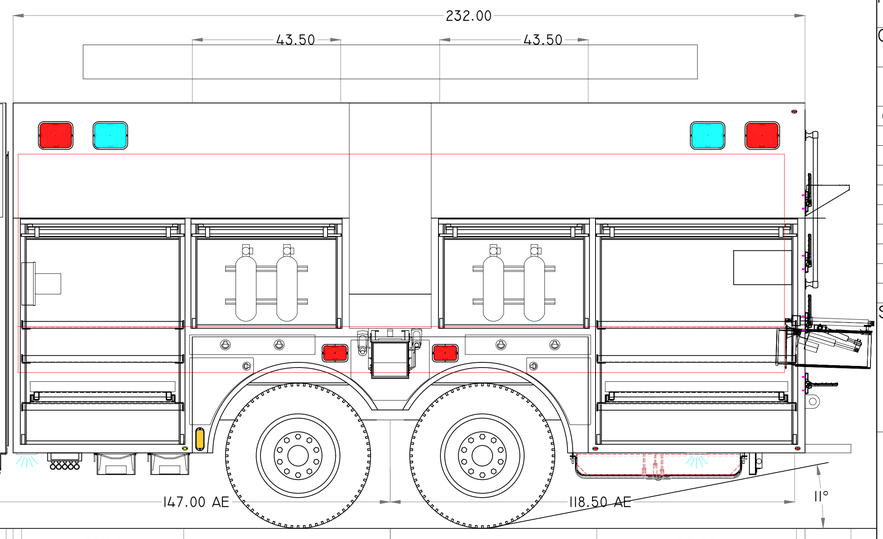

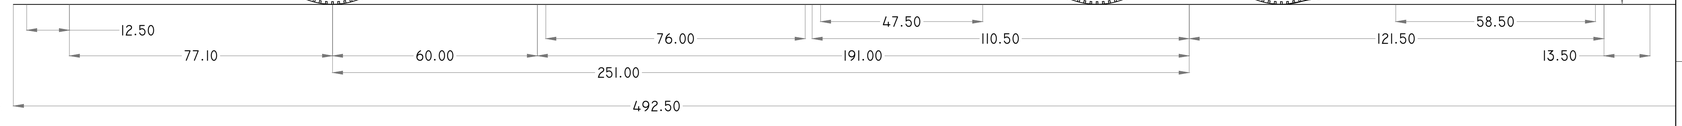

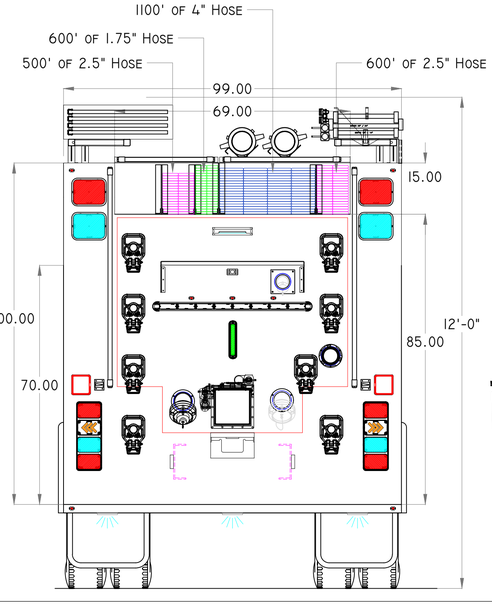

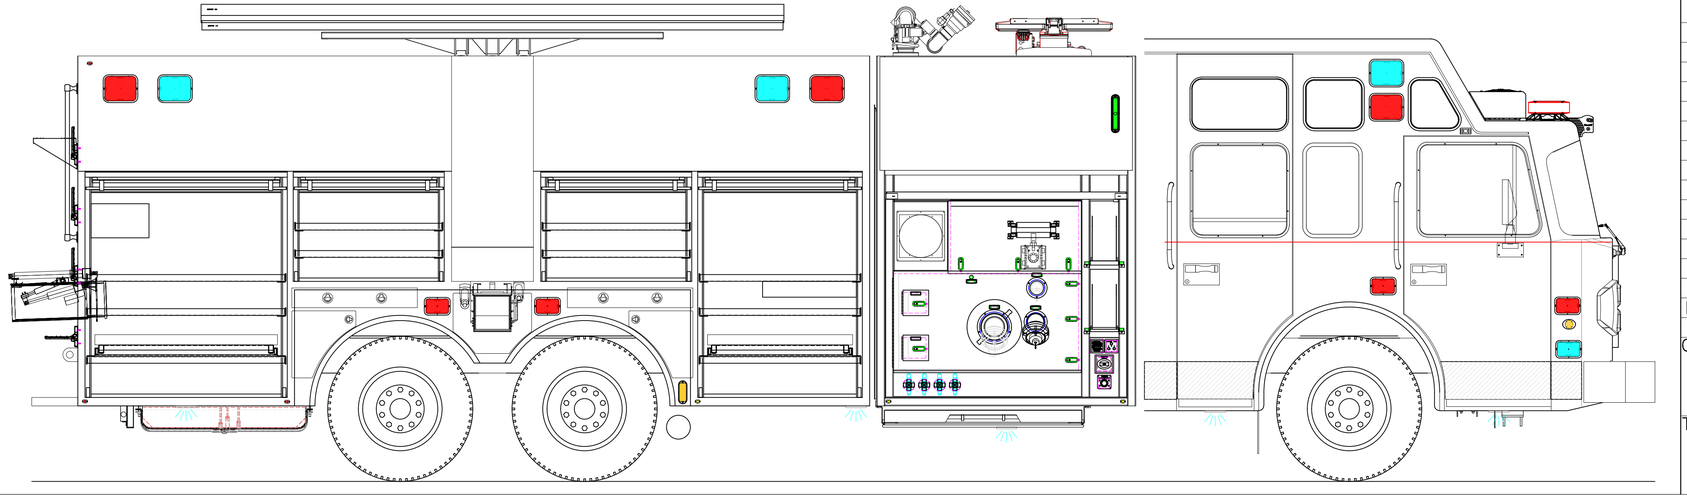

SPARTAN

CHASSIS:	SPARTAN GLADIATOR EMFD 24" RR
ENGINE:	CUMMINS X15 600HP
TRANSMISSION:	ALLISON 4500 EVS
AXLES:	23,000# FRONT / 60,000# REAR
MODEL:	STAR TANKER
WATER/FOAM:	3200 / 60 / 60 GALLONS
PUMP:	WATEROUS CSU 2250 GPM
FOAM SYSTEM:	WATEROUS CAFS ECLIPSE 200 CFM
GENERATOR:	HARRISON 10.0 KW

DOOR FRAMED OPENINGS

COMPARTMENT	DOOR FRAMED OPENING
L1	47.5-W x 65.0-H
L2	43.5-W x 31.0-H
L3	43.5-W x 31.0-H
L4	58.5-W x 65.0-H
R1	47.5-W x 65.0-H
R2	43.5-W x 31.0-H
R3	43.5-W x 31.0-H
R4	58.5-W x 65.0-H

SPECIAL NOTES:

CUSTOMER

THIS DRAWING IS A CLOSE APPROXIMATION OF YOUR FIRE APPARATUS. IN ALL CASES WHERE THE DRAWING AND THE WRITTEN SPECIFICATION DIFFER, THE SPECIFICATION SHALL PREVAIL. PLEASE WORK WITH YOUR DEALER TO ASSURE THAT THE WRITTEN SPECIFICATION REPRESENTS WHAT YOU WANT IN YOUR FINISHED PRODUCT. SPARTAN EMERGENCY RESPONSE BUILDS TO THE WRITTEN SPECIFICATION, NOT THE DRAWING TO ASSURE THAT YOUR NEEDS ARE MET.

PROPRIETARY AND CONFIDENTIAL

THE INFORMATION CONTAINED IN THIS DRAWING IS THE SOLE PROPERTY OF SPARTAN EMERGENCY RESPONSE. ANY REPRODUCTION IN PART OR AS A WHOLE WITHOUT THE WRITTEN PERMISSION OF SPARTAN EMERGENCY RESPONSE IS PROHIBITED. SPARTAN MOTORS USA, INC. D/B/A SPARTAN EMERGENCY RESPONSE.

REV	DATE	DESCRIPTION	NAME
14	03/04/20	BUILD PACKAGE	TA/NS/DE
13	10/08/19	COA	NS/BT
12	10/07/19	PRECON	NS/BT/DJ
11	09/03/19	ENG. PRECON REVIEW	DD/BT/DJ
10	07/21/19	NEW FILES	R.H.
9	05/22/19	WARNING LIGHTS	KJS
8	03/13/19	NEW FILES	R.H.
7	02/27/19	NEW FILES	R.H.
6	02/06/19	CHANGES-ENGINE/RDL	KJS
5	01/22/19	CHANGES	R.H.
4	01/21/19	CHANGES	R.H.
3	12/21/18	MARK UP - WORD DOC	M.G.H.
2	06/08/18	CHANGES	R.H.

SCALE: NOT TO SCALE

CUSTOMER: NORTHERN ROCKIES FIRE RESCUE

TRUCK NUMBER: 219119

DEALER: SAFETEK EMERGENCY VEHICLES